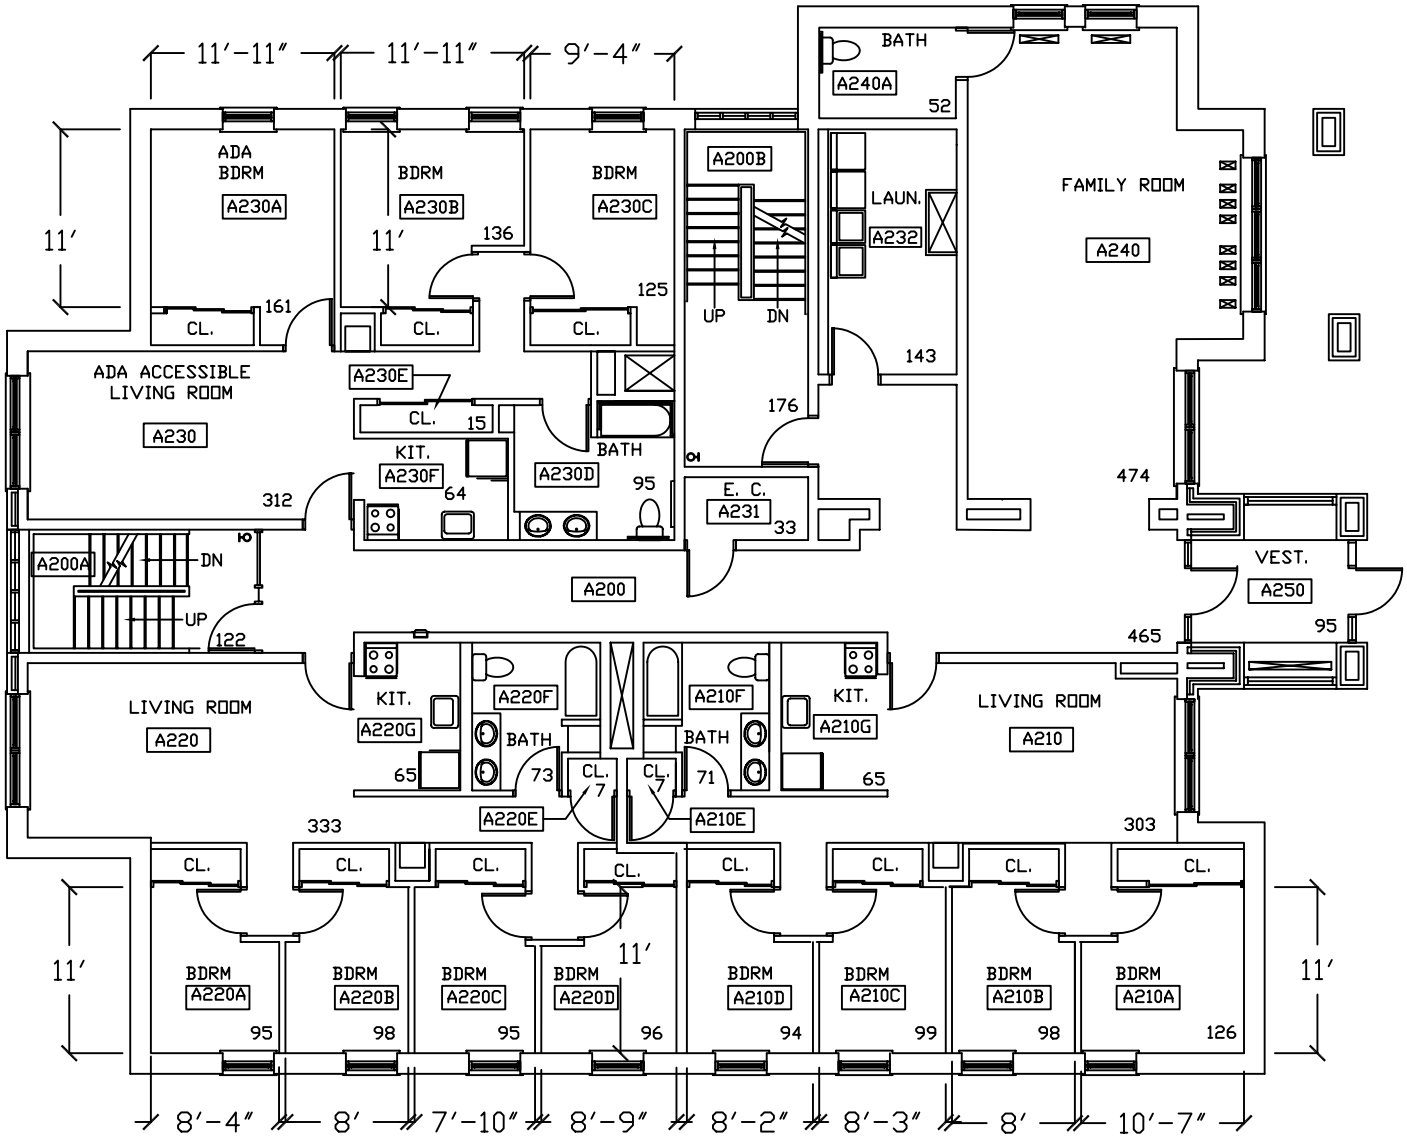

BUILDING SUMMARY	FLOOR SUMMARY	DEPARTMENT LEGEND	LEHIGH UNIVERSITY
GROSS SQ. FT.: 19933 NET SQ. FT.: 12888 CONSTR.: 1997 ARCHITECT: BOHLIN, CYWINSKI, & JACKSON	GROSS SQ. FT.: 5076 NET SQ. FT.: 3157		SAYRE PARK VILLAGE BLDG "A" BLDG. NO. 109 A FLOOR: SECOND SCALE: 0 5 10 20

FILE:
DATE: 4/1/05