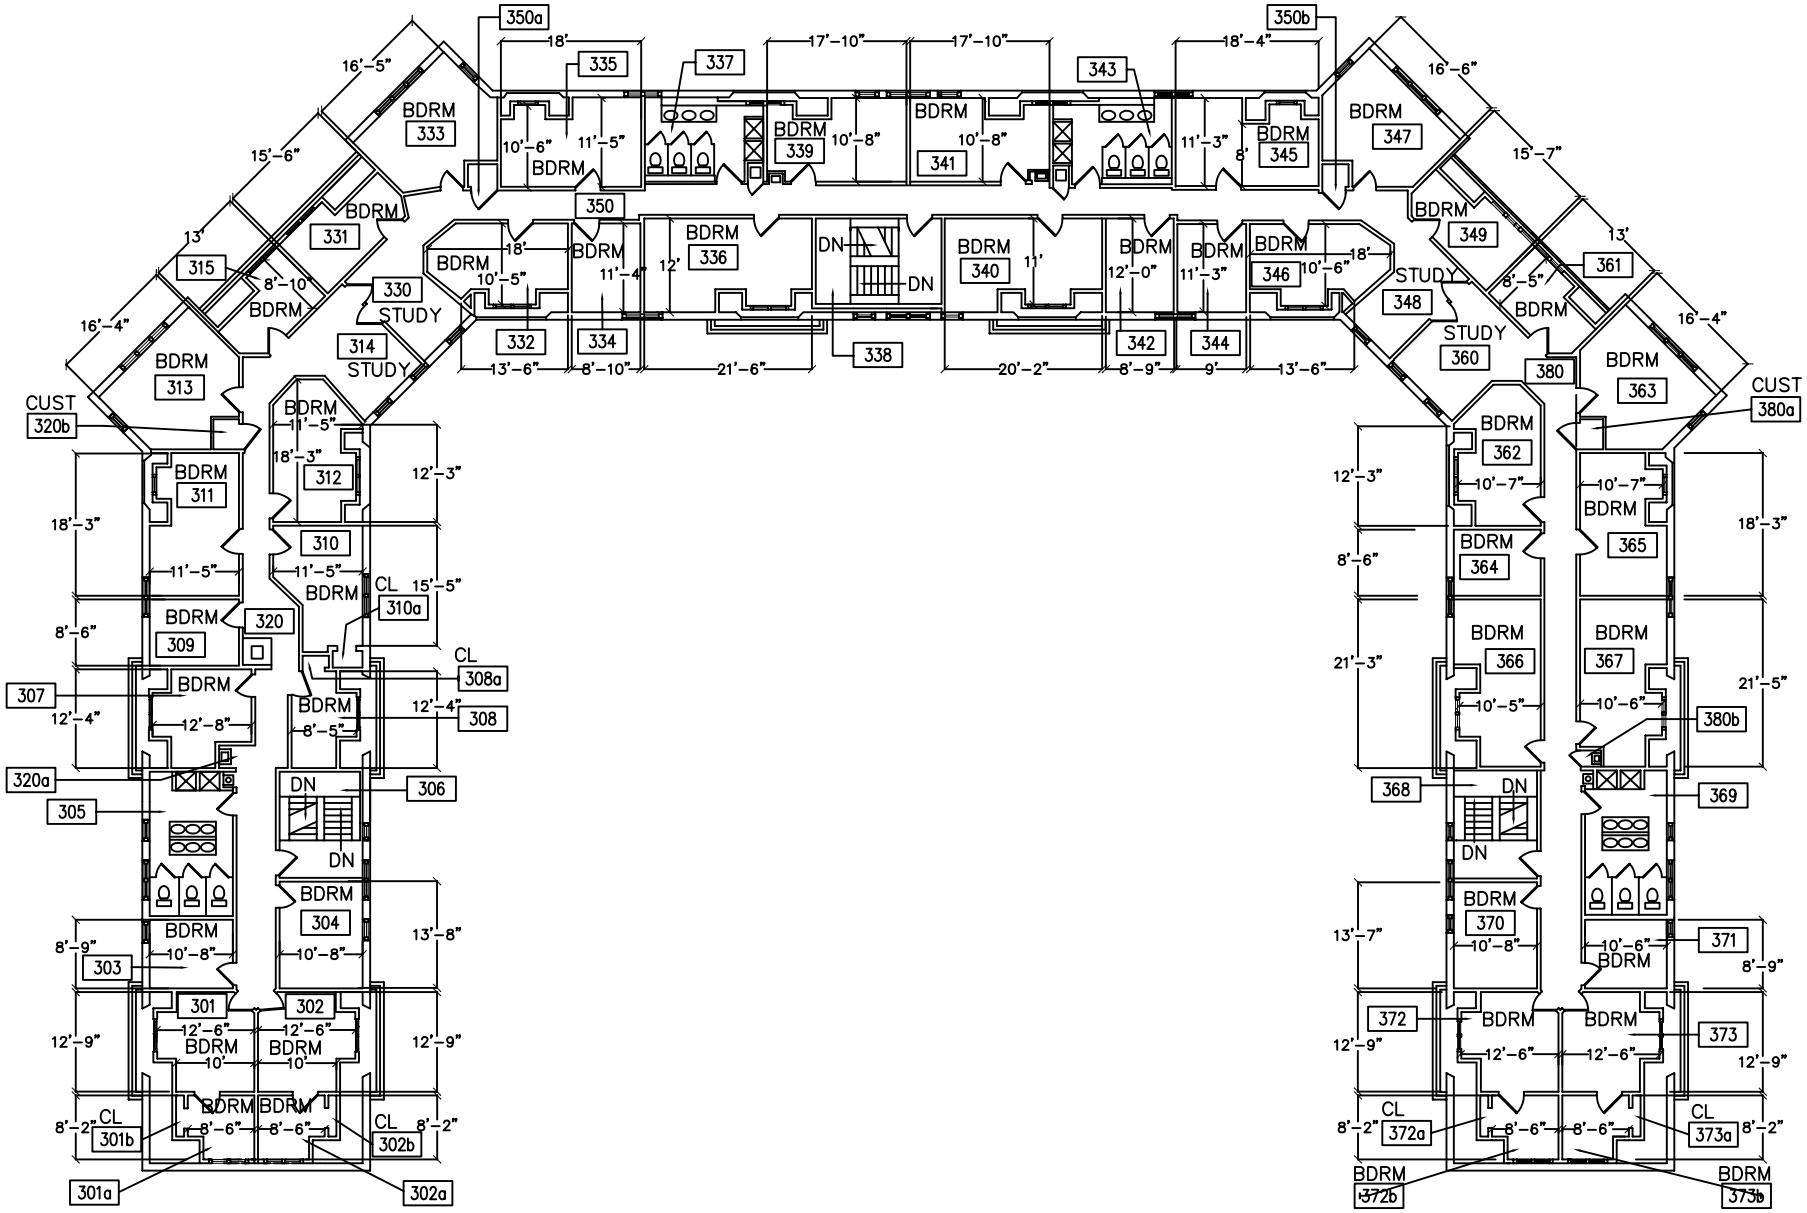

BUILDING SUMMARY		FLOOR SUMMARY		DEPARTMENT LEGEND	LEHIGH UNIVERSITY
GROSS SQ. FT.:	37,424	GROSS SQ. FT.:	11,464		TAYLOR COLLEGE 68 UNIVERSITY DRIVE
NET SQ. FT.:	20,838	NET SQ. FT.:			
CONSTR.	1907				BLDG. NO. 068 — THIRD FLOOR
ARCHITECT:	WHITFIELD & KING				SCALE: 0 5 10 20 30

FILE: 068_A3.DWG
DATE: 03/12/2004